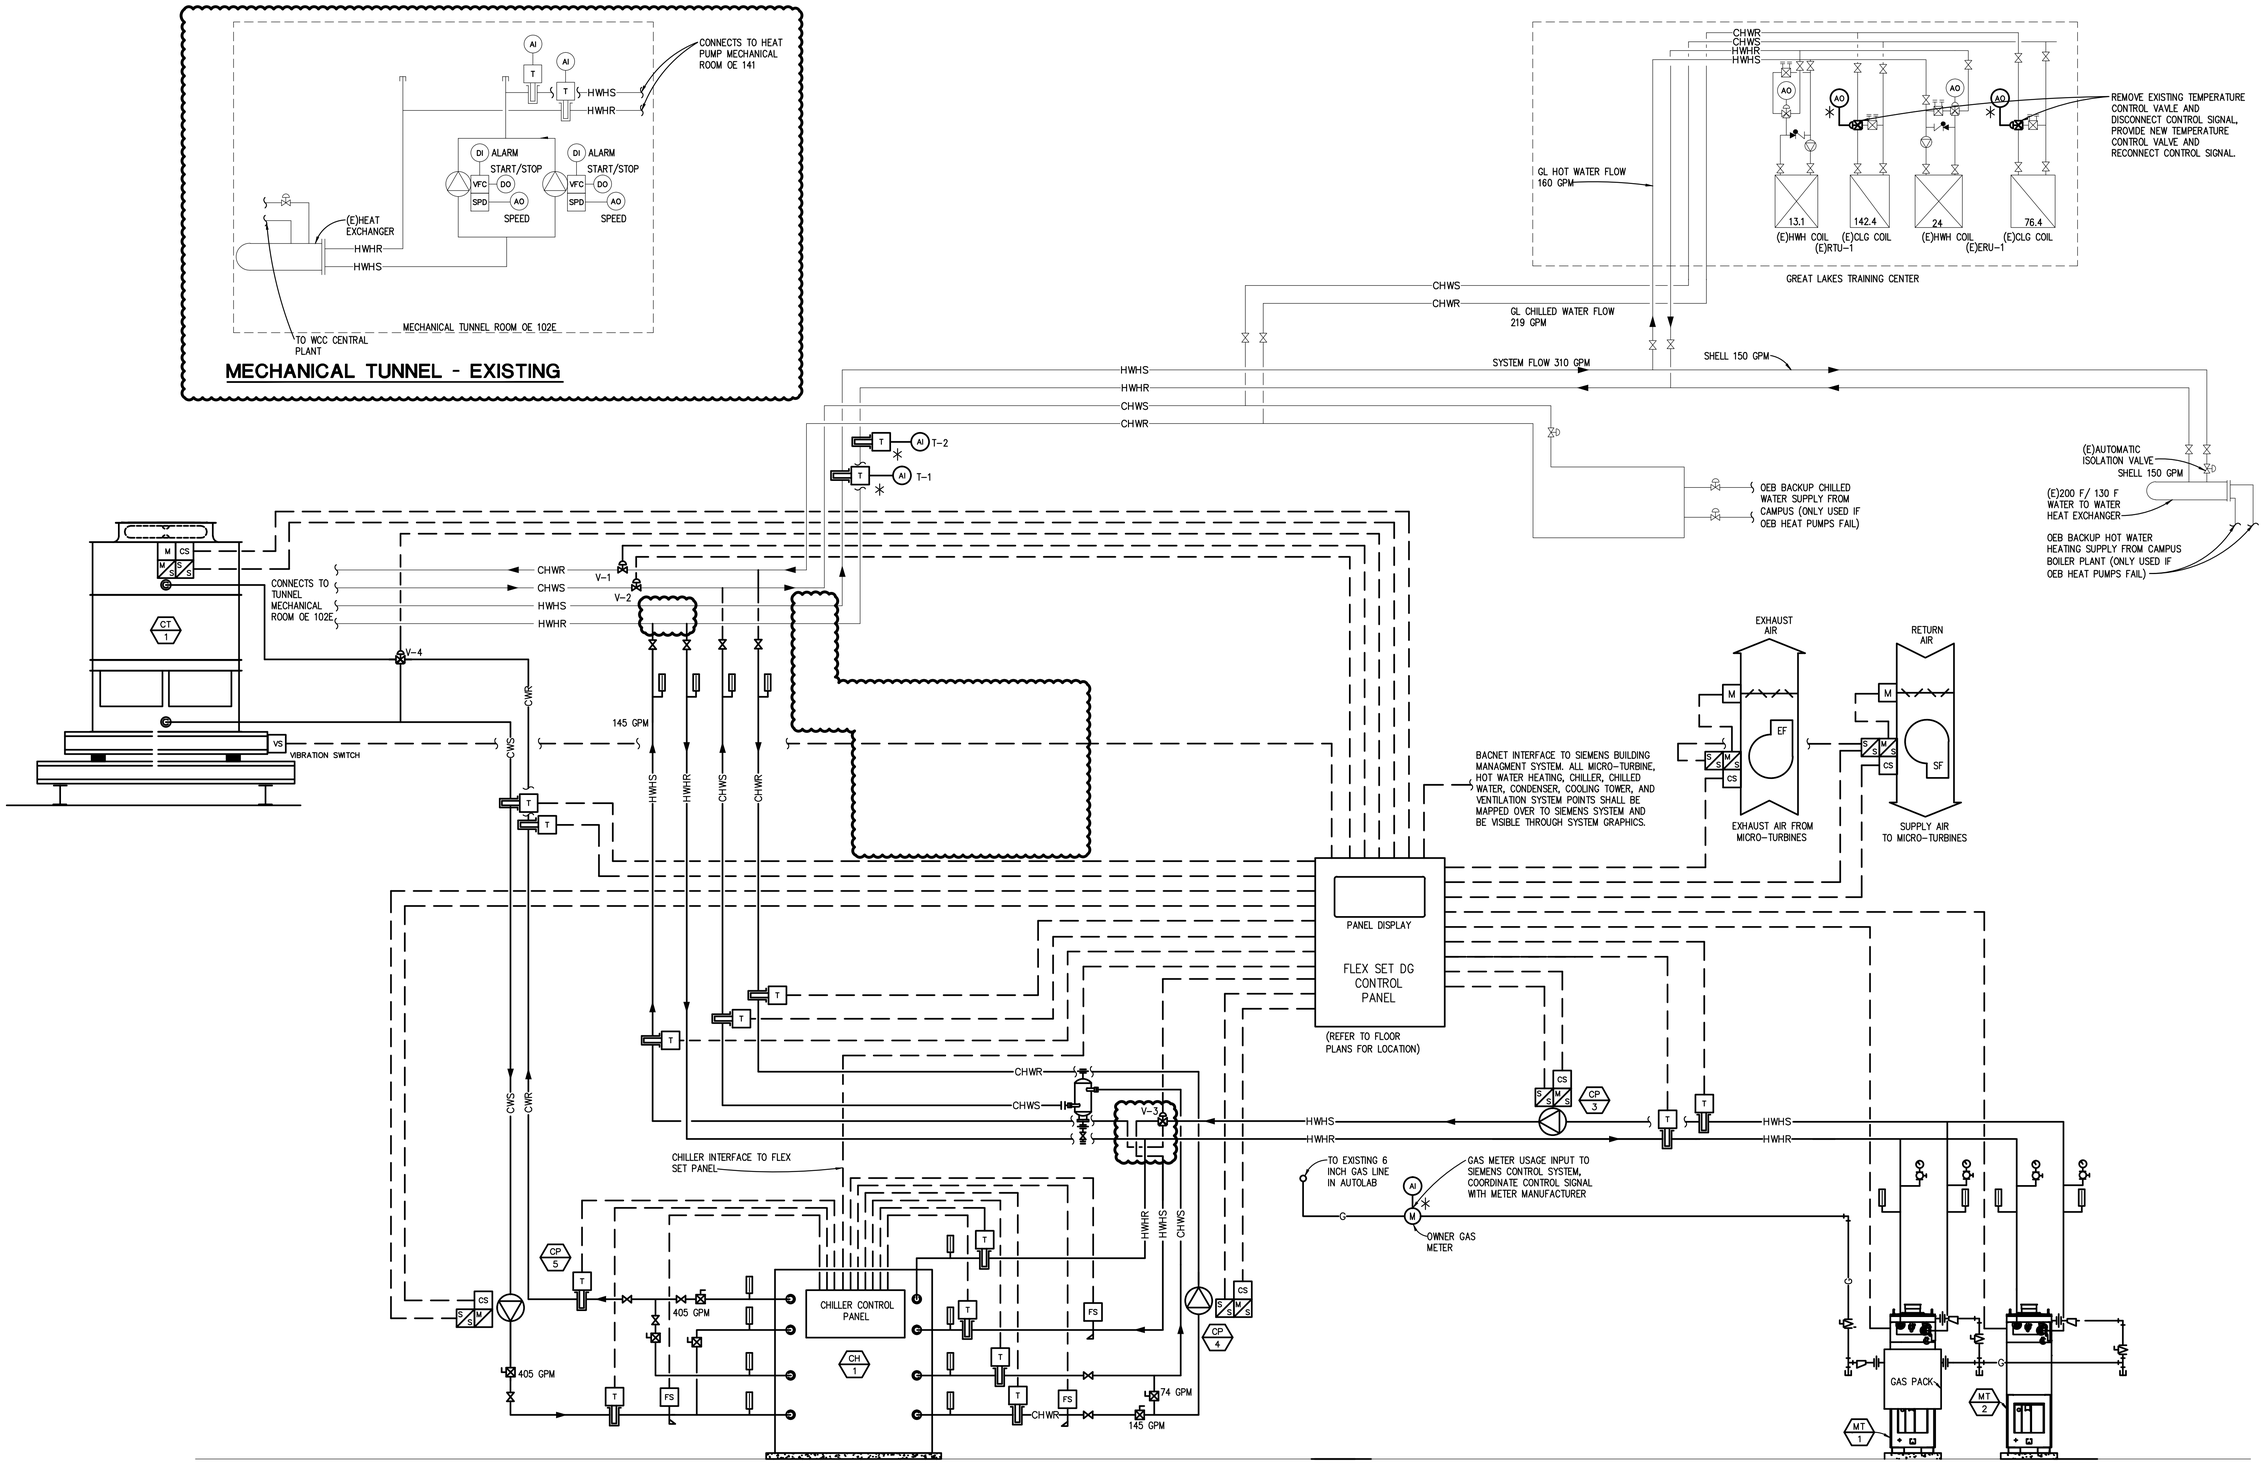

TURBINE WATER SYSTEM PIPING DIAGRAM - NEW WORK

NO SCALE

NOTES:

1. ✳ DENOTES TEMPERATURE CONTROLS FURNISHED AND INSTALLED BY SIEMENS.
2. UNLESS NOTED OTHER WISE ALL TEMPERATURE CONTROLS FURNISHED AND INSTALLED BY GEM.
3. REFER TO SHEET M8.1 FOR SEQUENCE OF OPERATIONS.

REVISION
6/12/2014
REVISION ADDENDUM #2

5145 Livernois, Suite 100
Troy, Michigan 48098-2676
Tel: 248-879-9000 Fax: 248-879-9007
www.PeterBassoAssociates.com
PBA Project No. 20140101

Peter Basso Associates Inc
CONSULTING ENGINEERS

PROJECT TITLE
WASHTENAW COMMUNITY COLLEGE
MICROTURBINE PROJECT

SHEET TITLE
TEMPERATURE CONTROLS

DATE
5/12/2014

ISSUE
CONSTRUCTION DOCUMENTS

SHEET No.
M8.2

G:\2014\2014-0101-00\Cad\2014-0101-M8-CP.dwg, M8.2, 6/12/2014 9:22:33 AM, Justin Cosgrove, Peter Basso Associates Inc.